Royal Boulevard Extension

ACHD is currently working on a project to extend Royal Boulevard across 9th Street to Capitol Boulevard. The extension will include bike lanes, sidewalks, and traffic signals at the Royal/9th and Royal/Capitol intersections.

The purpose of the Royal Boulevard Extension is to:

- Improve access into and out of the Lusk Street area.
- Increase pedestrian and bicyclist connectivity between the Lusk Street area and Boise State University.

Construction on the extension is anticipated to be completed in 2016.

Royal Boulevard Extension Concept

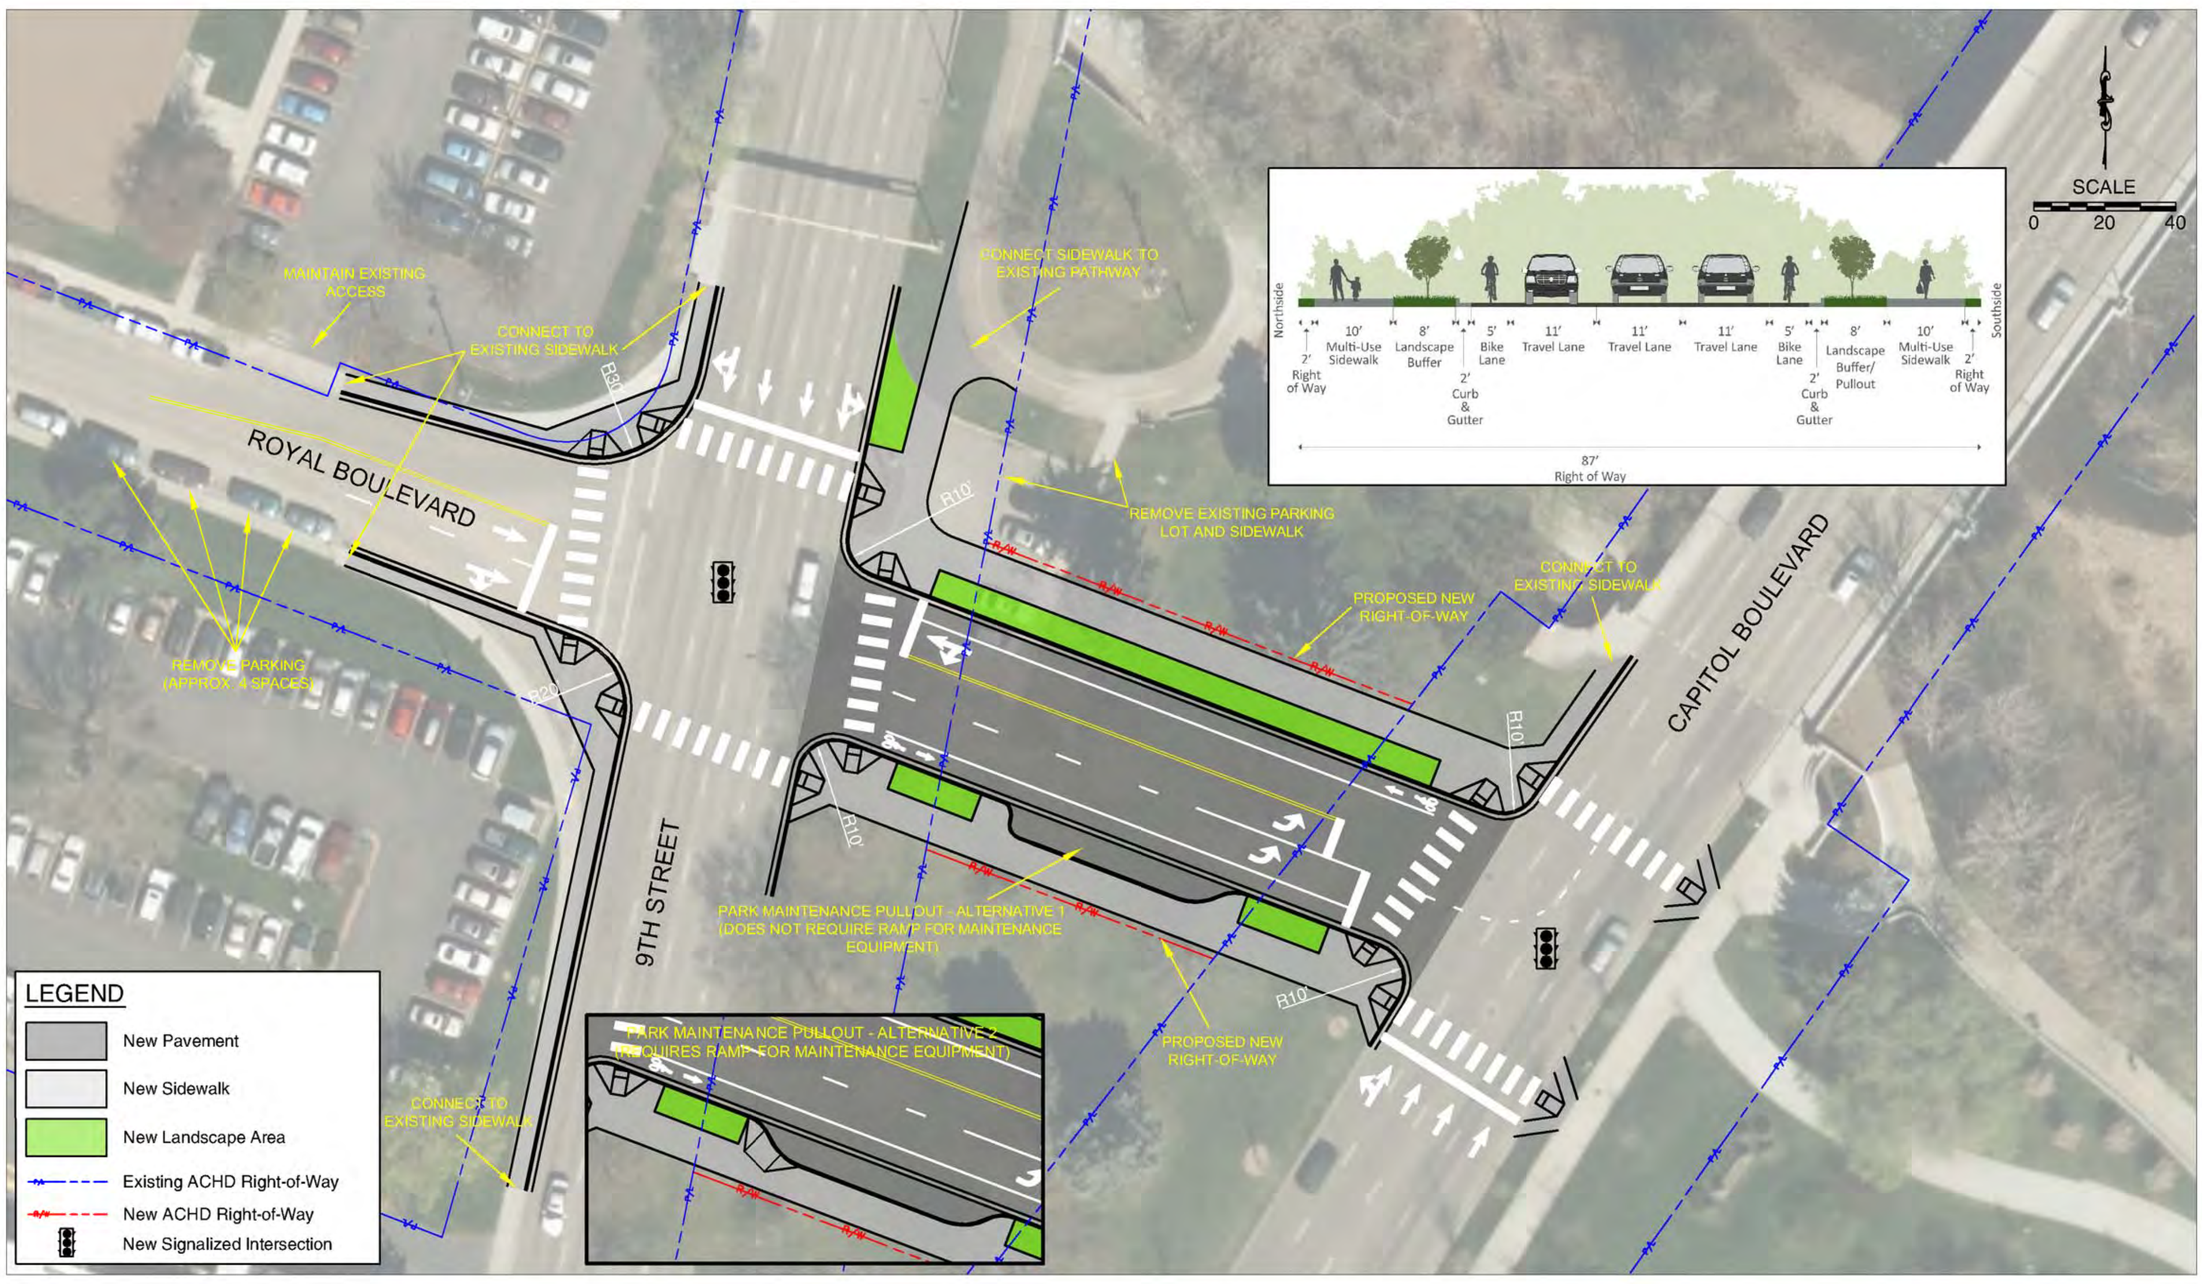

BOISE CITY OF TREES

BOISE STATE UNIVERSITY

ACHD Committed to Service

March 5, 2015